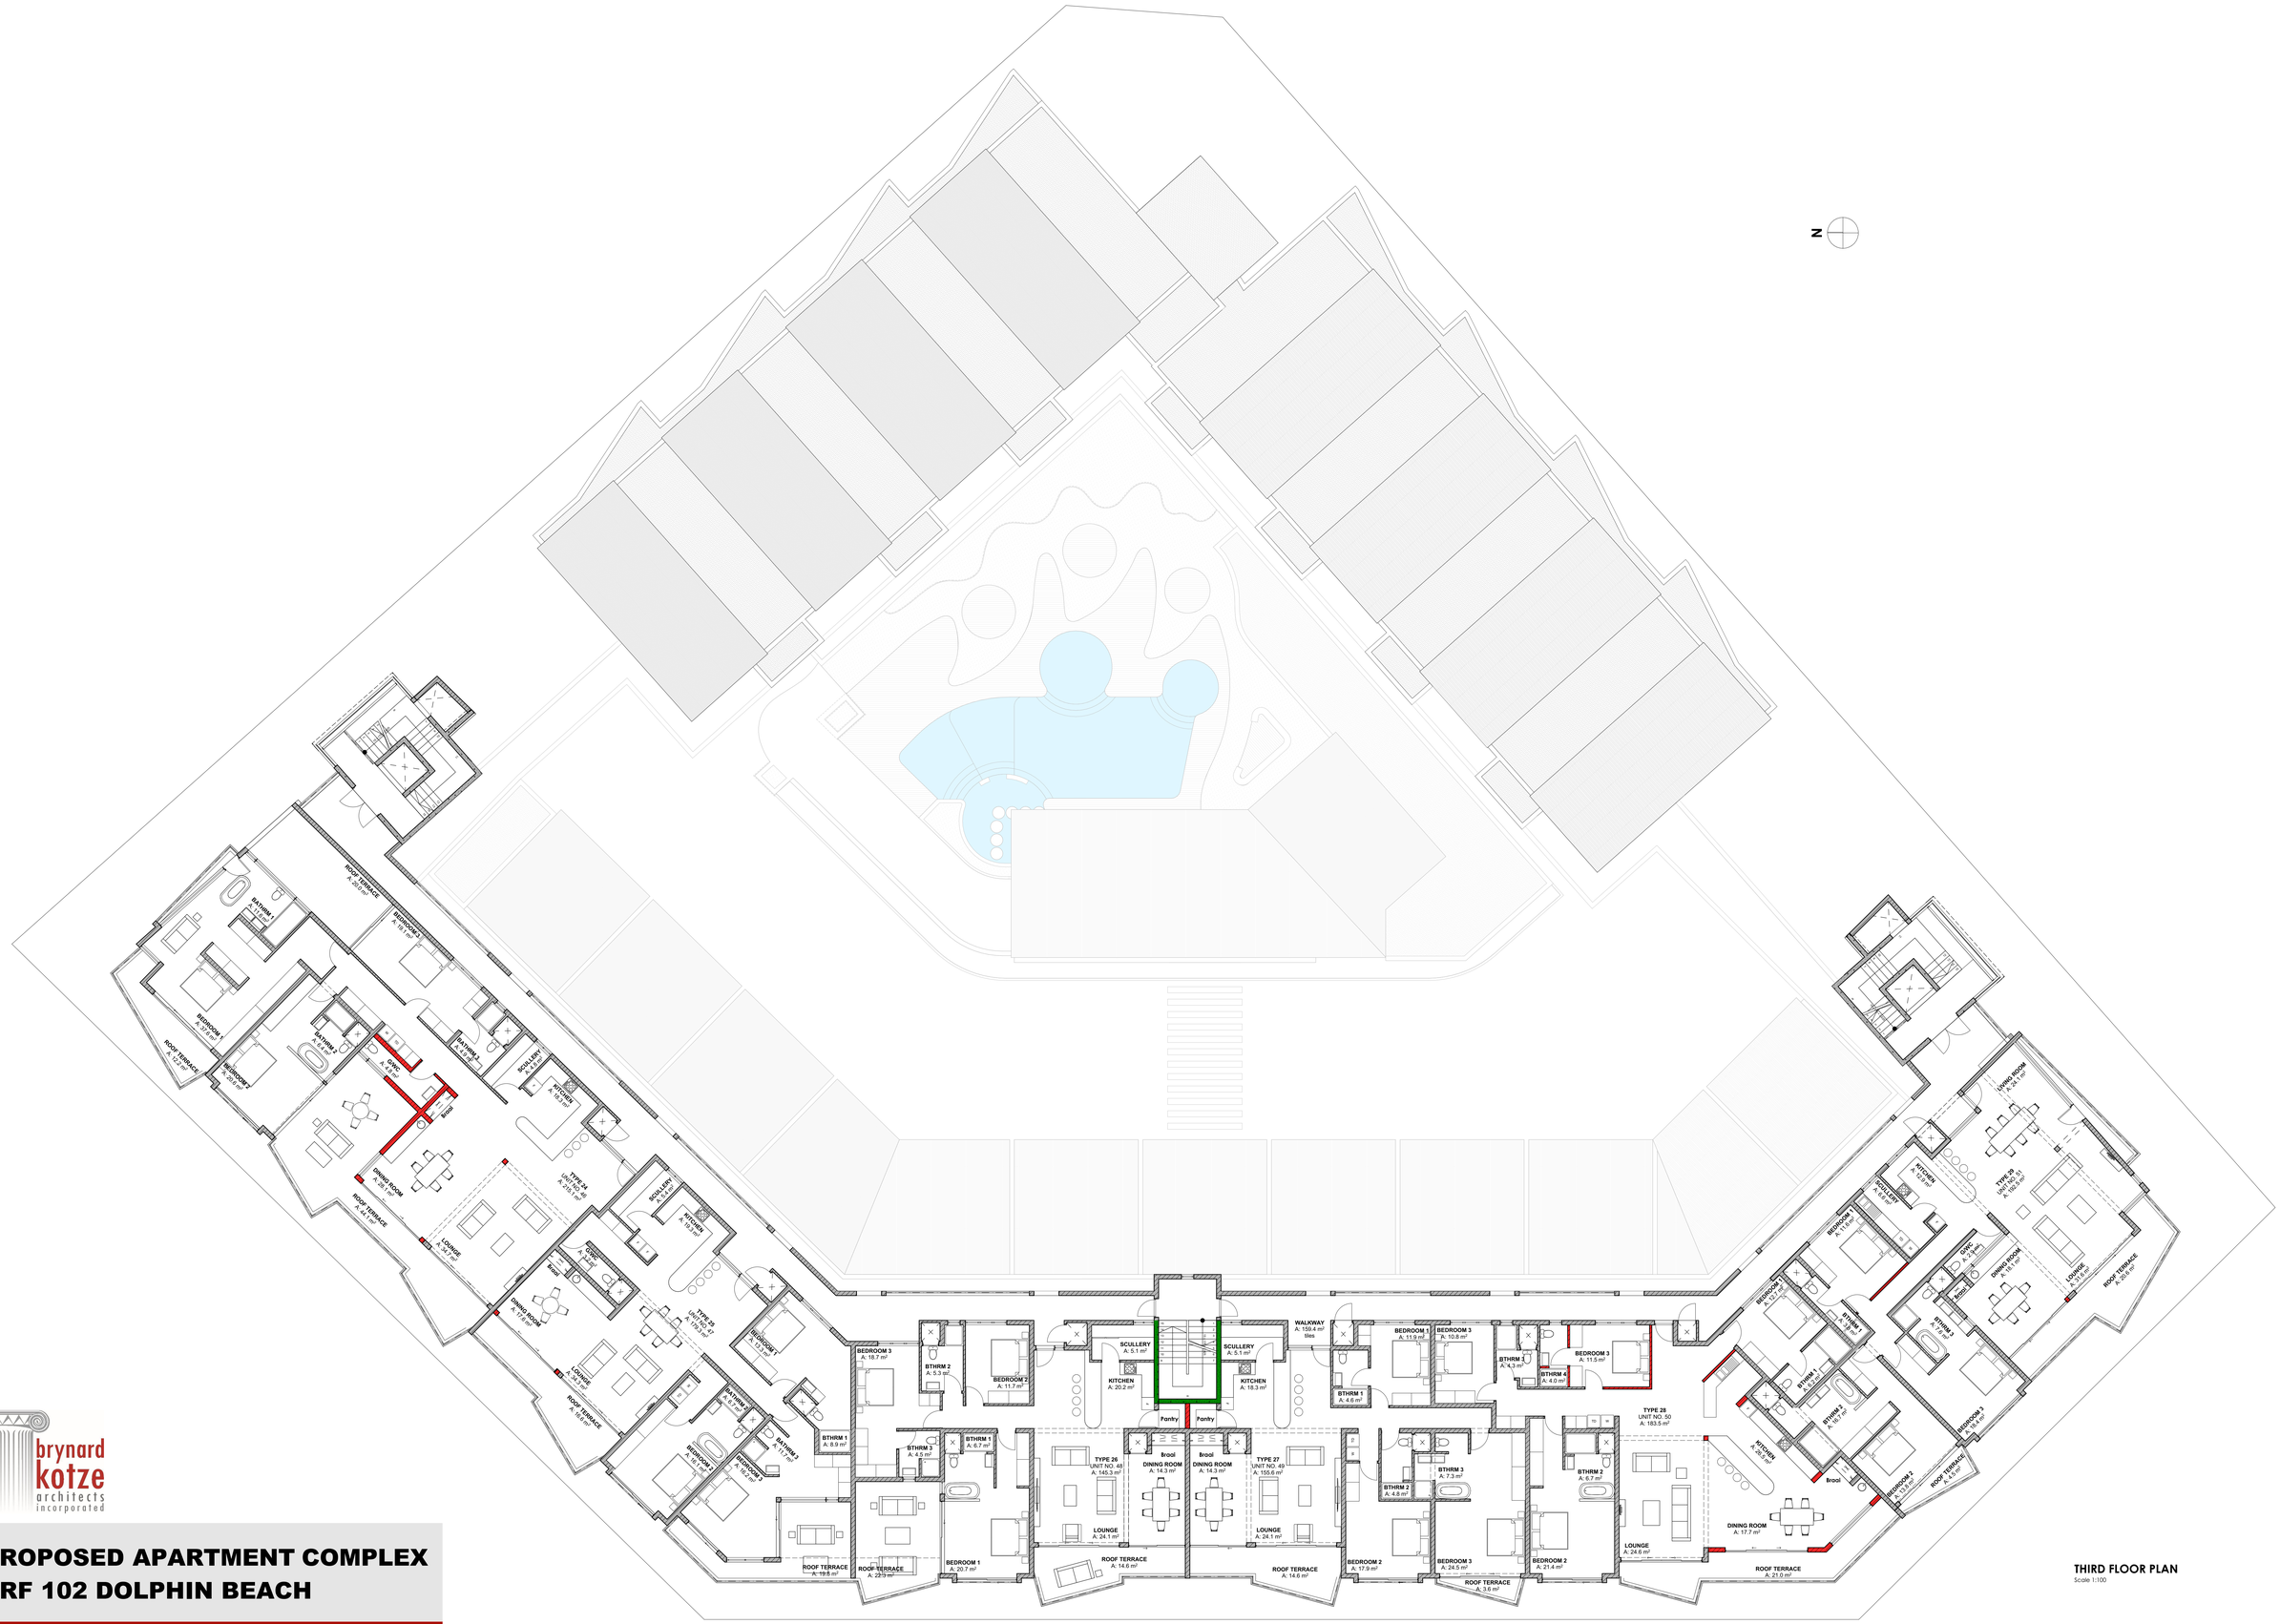

brynard kotze architects incorporated

PROPOSED APARTMENT COMPLEX
ERF 102 DOLPHIN BEACH

THIRD FLOOR PLAN
Scale 1:100